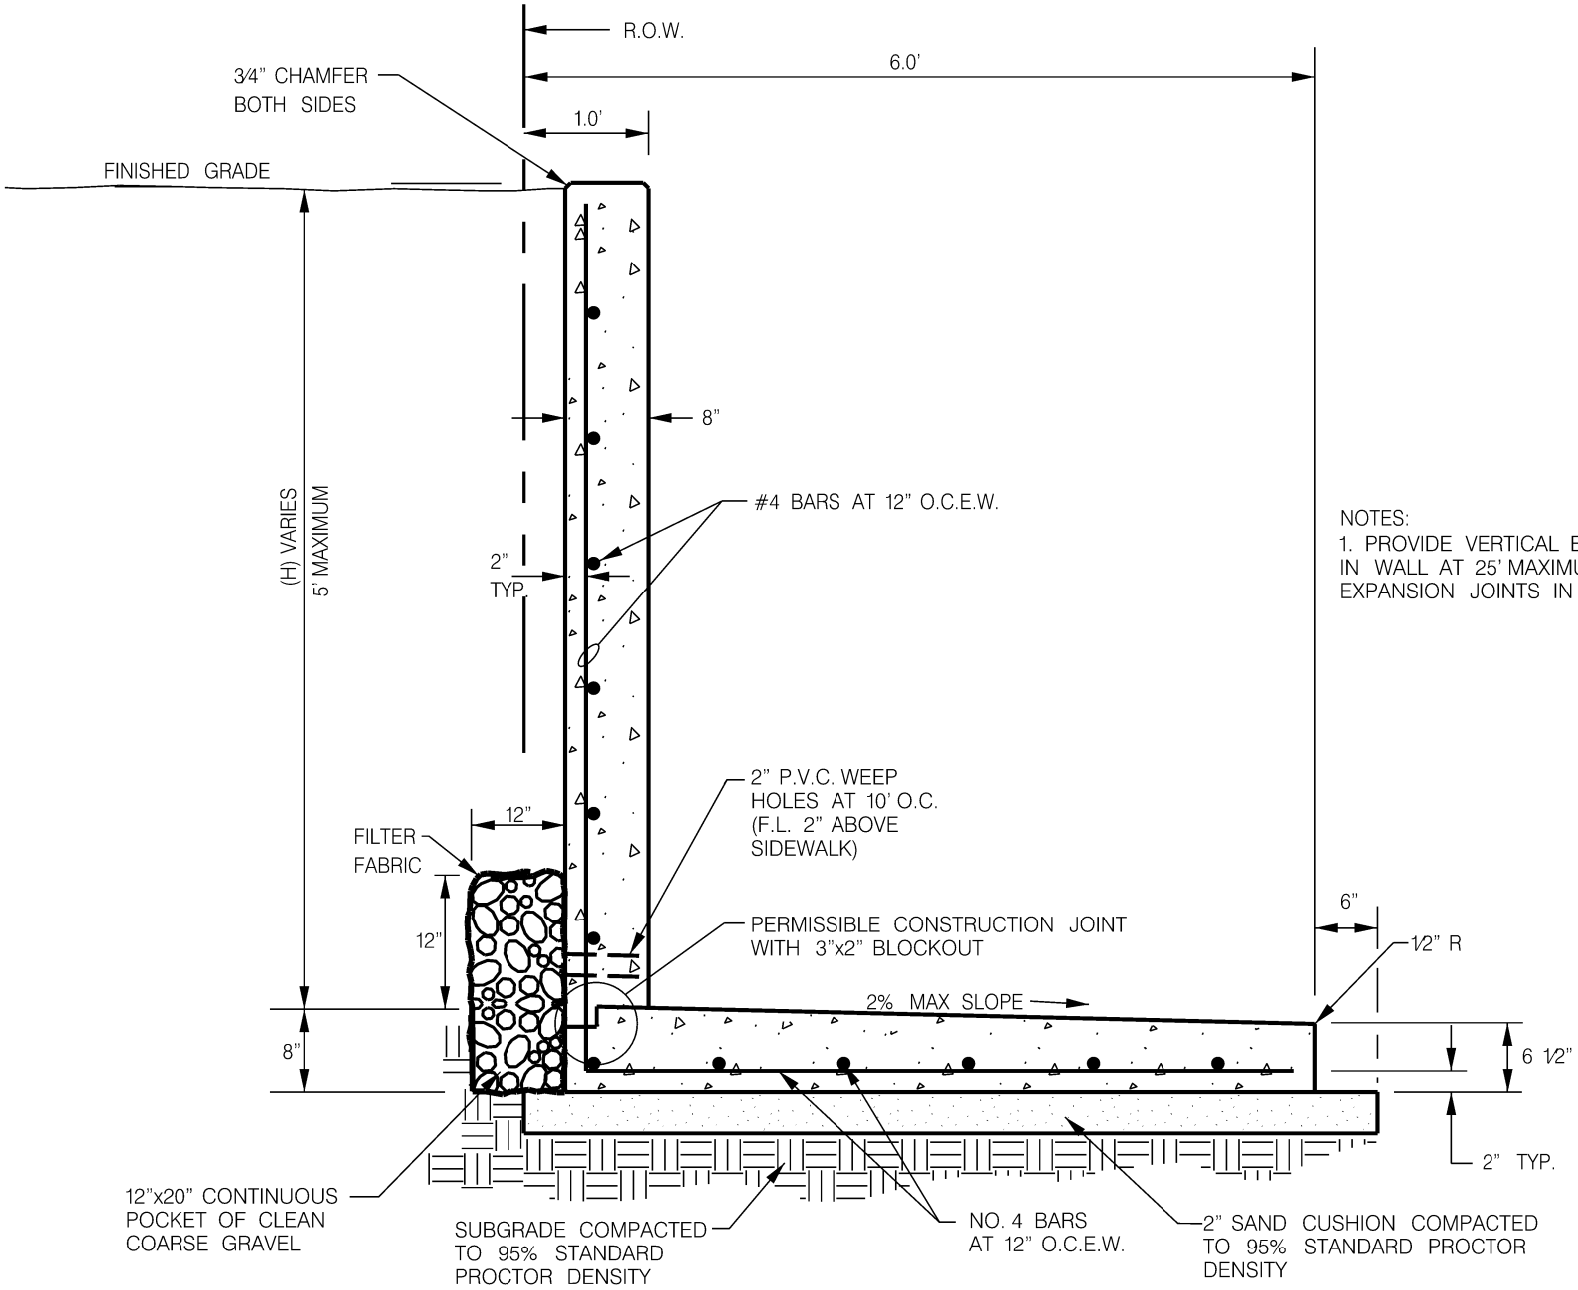

NOTES:
1. PROVIDE VERTICAL EXPANSION JOINTS IN WALL AT 25' MAXIMUM SPACING. PROVIDE EXPANSION JOINTS IN SIDEWALK TO MATCH WALL.

NOTE:
DETAIL SUBJECT TO CHANGE PER DIRECTION OF CITY OF LEWISVILLE ENGINEERING DIVISION.

LEWISVILLE
Deep Roots. Broad Wings. Bright Future.

Standard Details

RETAINING WALL WITH INTEGRAL SIDEWALK

Revisions:

No.	Description	Date

Engineering Department

Office No. 972-219-3490

www.cityoflewisville.com

Dated: 10-24-11

Dated: 3-21-2019

Sheet: 4.5