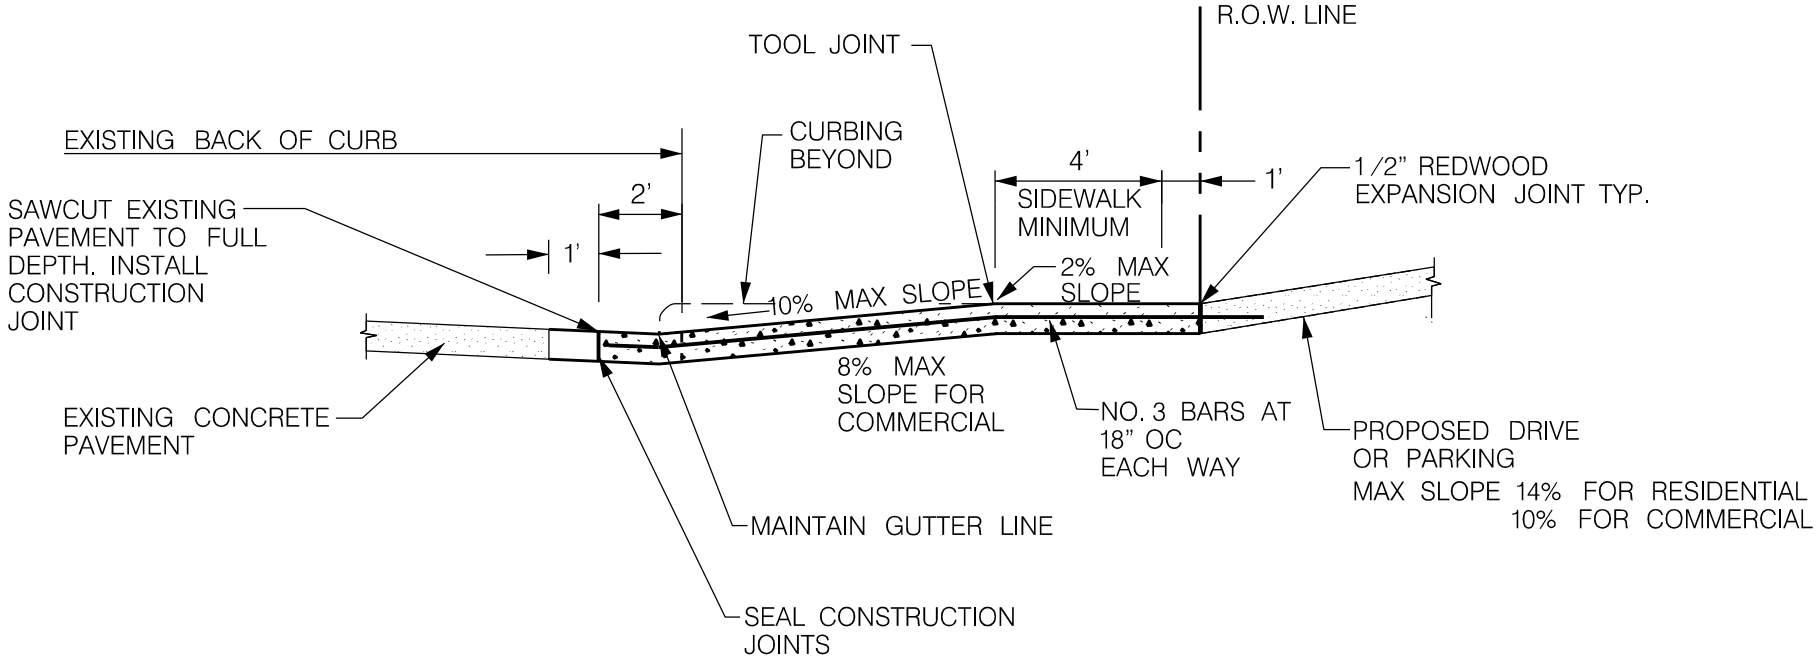

NOTE:

1. SEE SHEET 3.3 AND 3.4 FOR ADDITIONAL INFORMATION.
2. REINFORCED CONCRETE PAVEMENT TO BE 8" THICK FOR COMMERCIAL APPLICATIONS AND 6" THICK FOR RESIDENTIAL APPLICATIONS.
3. DRIVEWAY TO BE CONSTRUCTED WITHIN 5 DAYS OF SAWCUTTING PAVEMENT.

NOTE:
DETAIL SUBJECT TO CHANGE PER DIRECTION OF CITY OF LEWISVILLE ENGINEERING DIVISION.

LEWISVILLE
Deep Roots. Broad Wings. Bright Future.

Standard Details

Section Through Drive Approach

Revisions:

No.	Description	Date

Engineering Department

Office No. 972–219–3490

www.cityoflewisville.com

Dated: 4–27–10

Dated: 8–21–2019

Sheet: 4.4